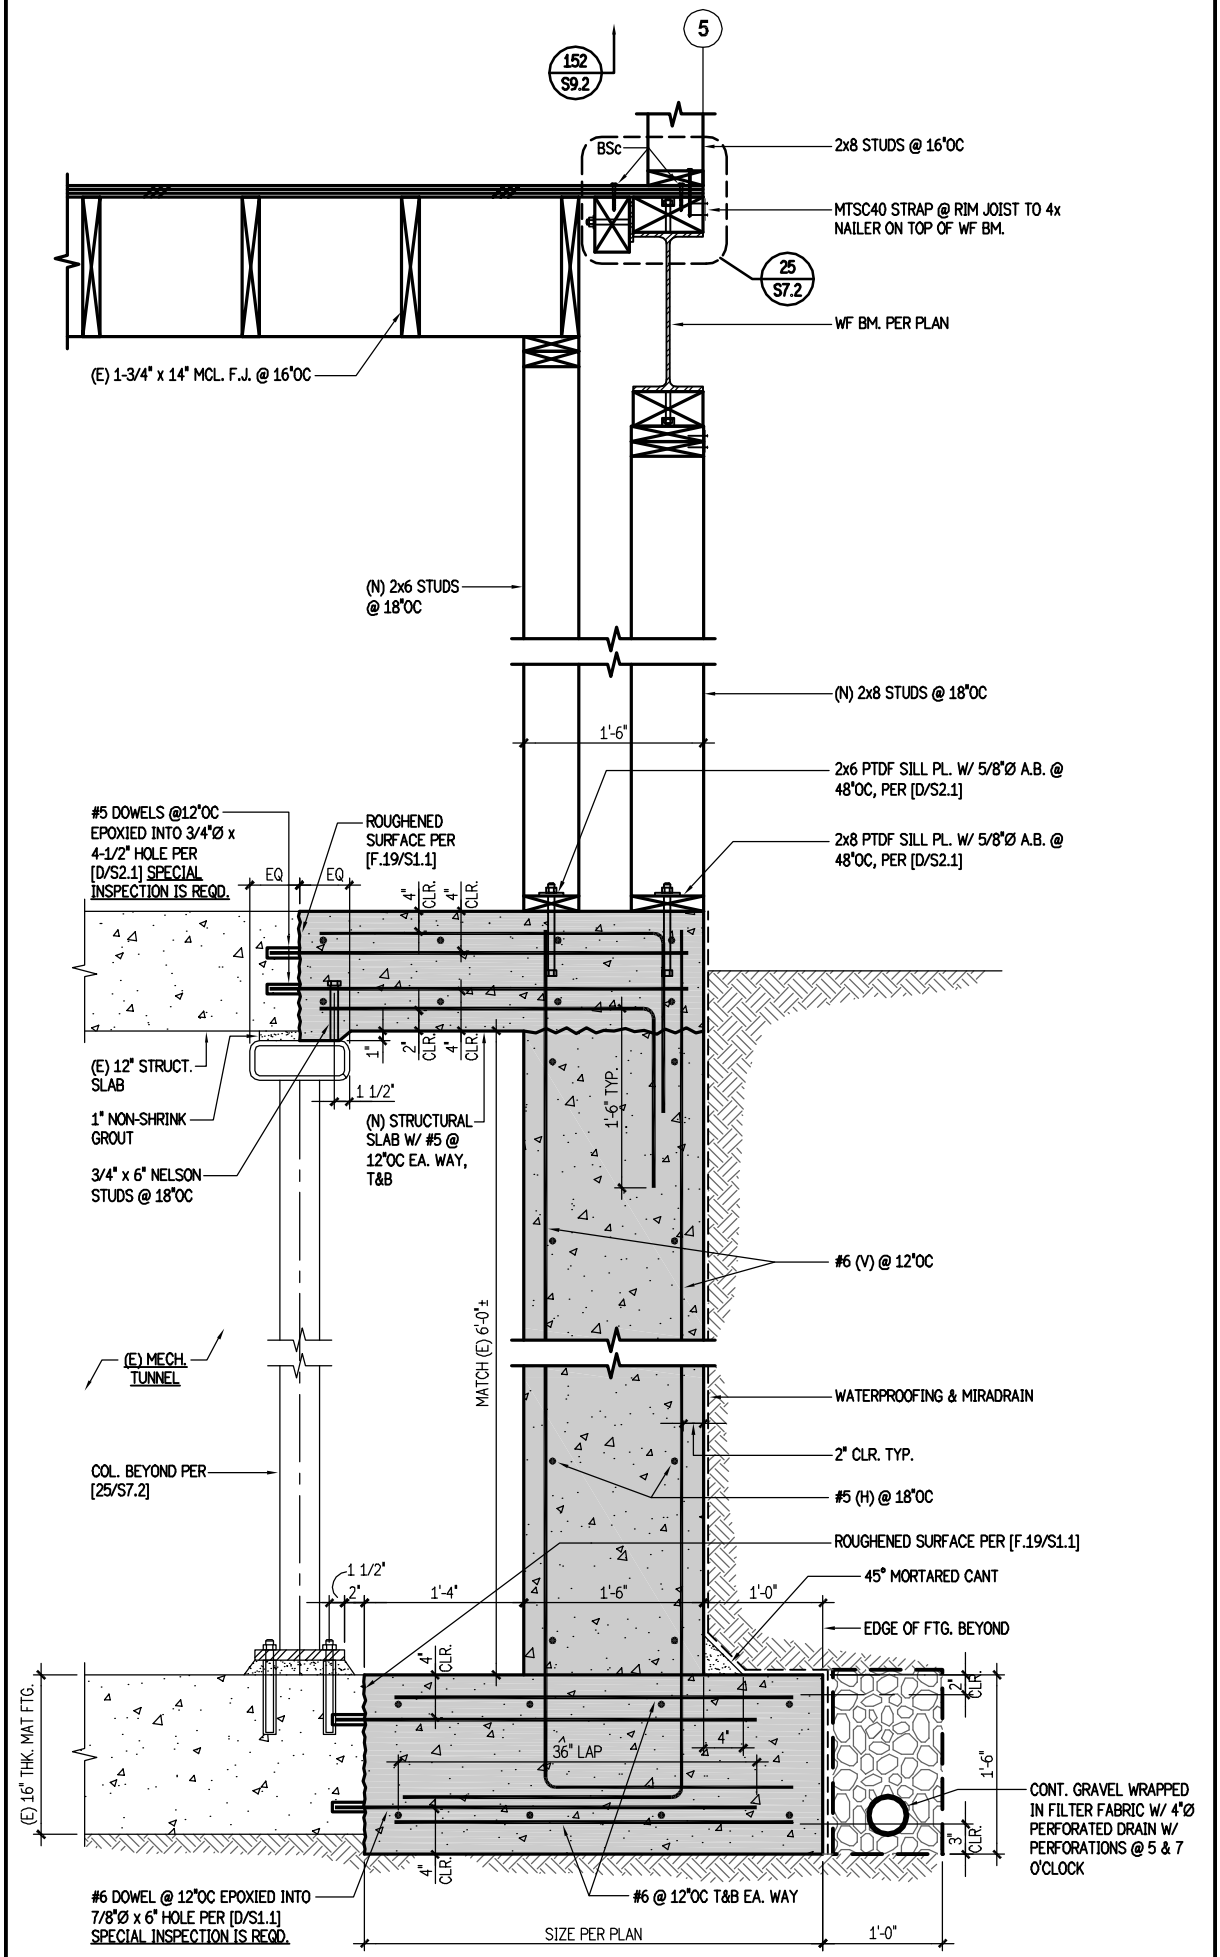

26 **SECTION @ NEW RETAINING WALL ON GRID 5** 1"=1'-0"